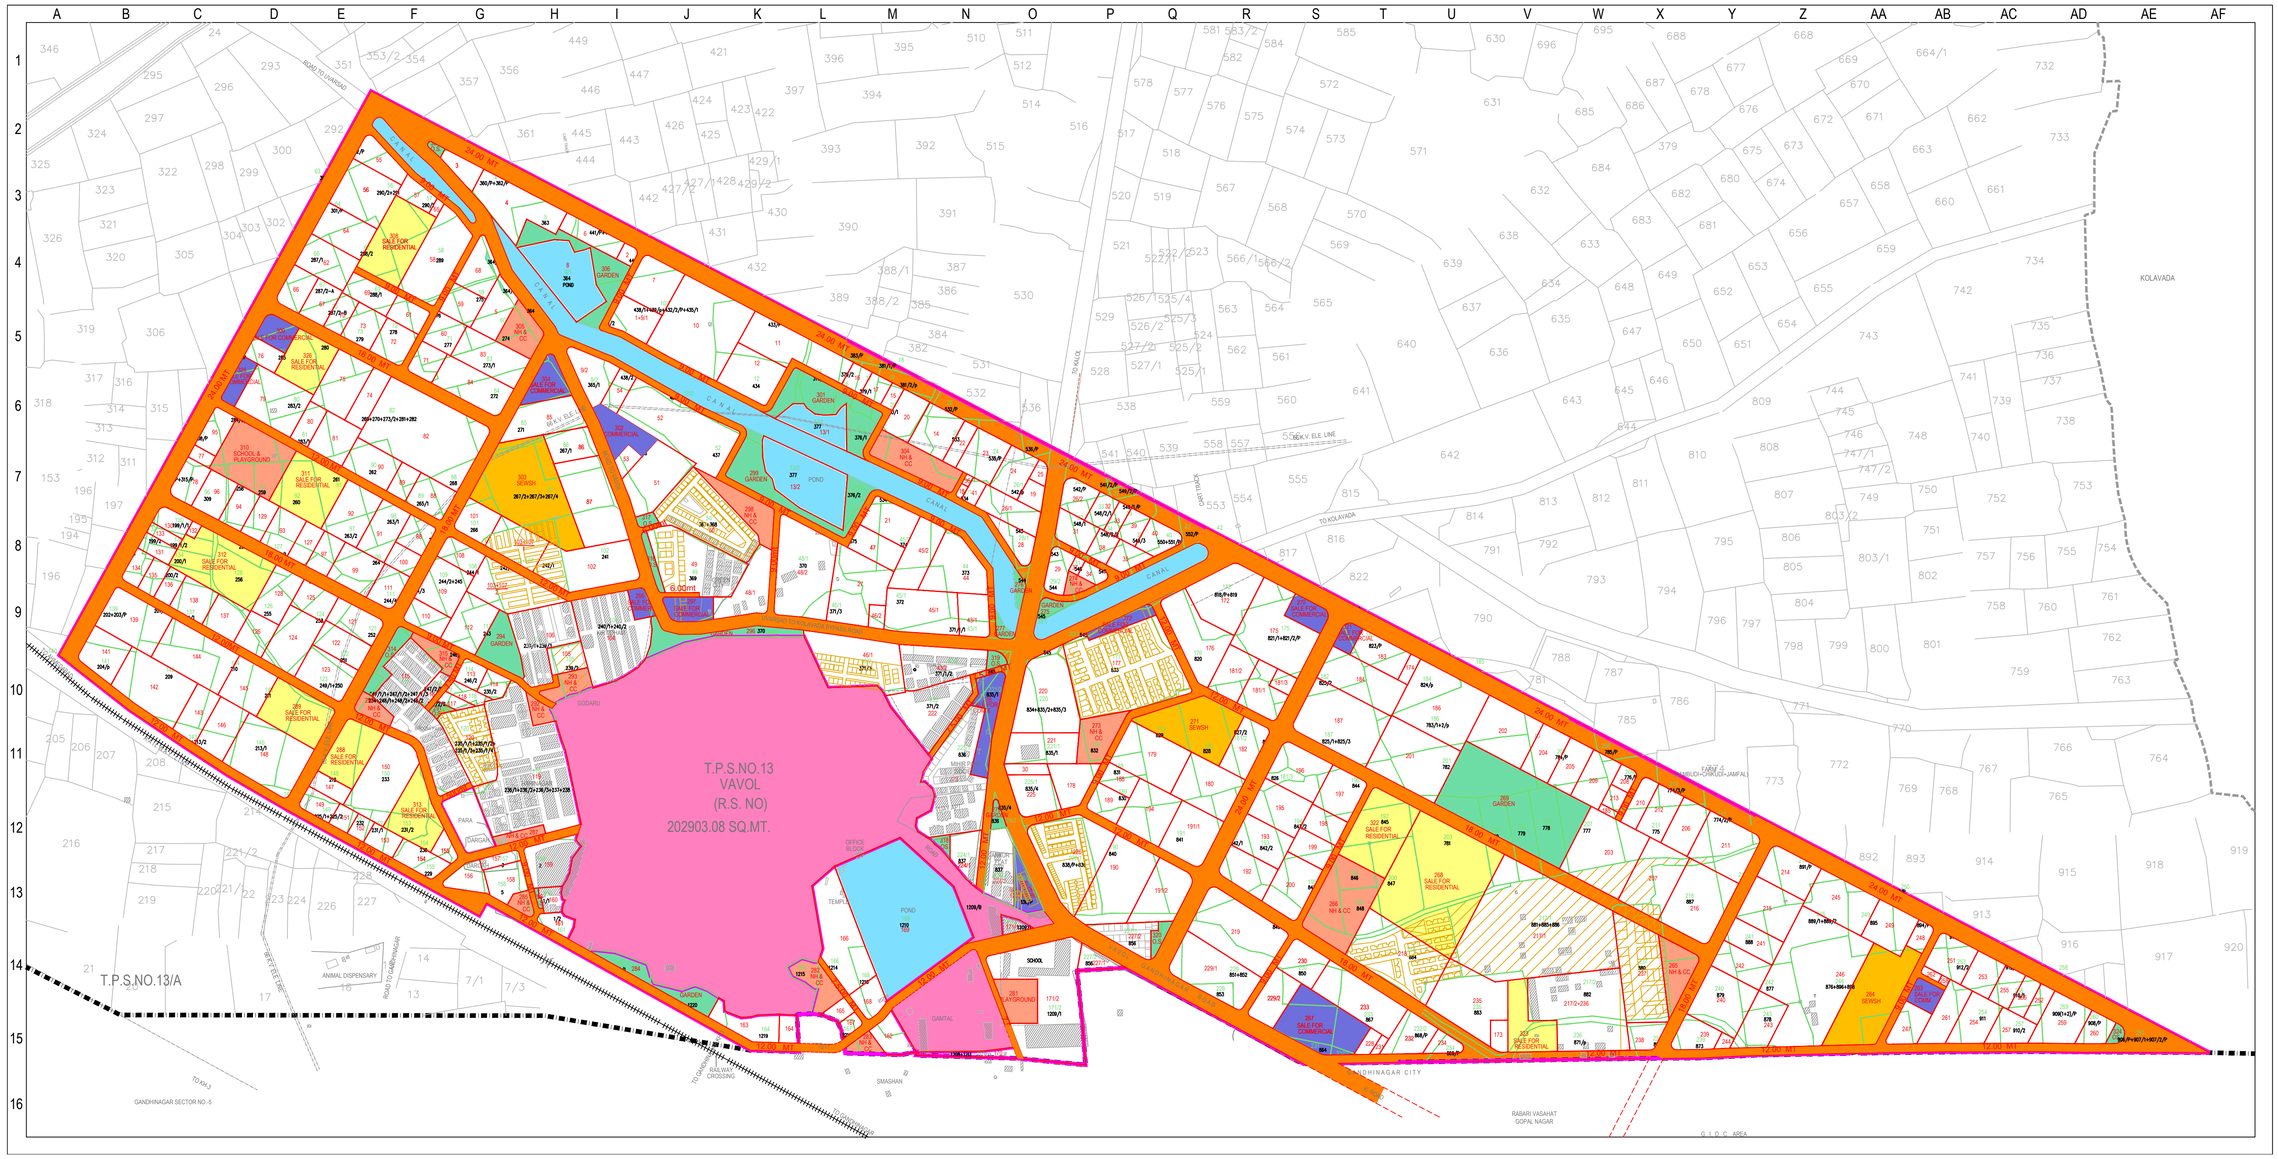


## LEGEND

- TP SCHEME BOUNDARY
- GNA BOUNDARY
- EXISTING VILLAGE SITE
- RAILWAY LINE
- SURVEY NUMBER
- GRID
- FENCING
- COMPOUND WALL
- WELL
- BUILT OVER PROPERTY
- LAYOUTS
- WATERBODY
- ROAD
- ORIGINAL PLOT BOUNDARY
- ORIGINAL PLOT NUMBER
- FINAL PLOT BOUNDARY
- FINAL PLOT NUMBER
- MODIFICATION

## RESERVATION

- SALE FOR RESIDENTIAL
- SALE FOR COMMERCIAL
- GARDEN
- SOCIAL INFRASTRUCTURE (N.H. & C.C., PUBLIC AMENITIES)
- SOCIALLY & ECONOMICALLY WEAKER SECTION HOUSING

NOTE :
FOR SUBMISSION TO THE STATE GOVERNMENT FOR SANCTION UNDER SECTION 48(1) OF GTPUDA, 1976 PLAN HAS BEEN REVISED BASED ON OBJECTIONS & SUGGESTIONS RECEIVED AFTER PUBLICATION

| SCHEME AREA | PLAN NO-3 |
|---|---|
| 201.52 ha. | OP FP PLAN |

SCALE :- 1 cm = 40 mt

DRAFT TOWN PLANNING SCHEME GANDHINAGAR NO.-13 (VAVOL)

GANDHINAGAR URBAN DEVELOPMENT AUTHORITY

| PA | JTP | STP | CEA |
|---|---|---|---|